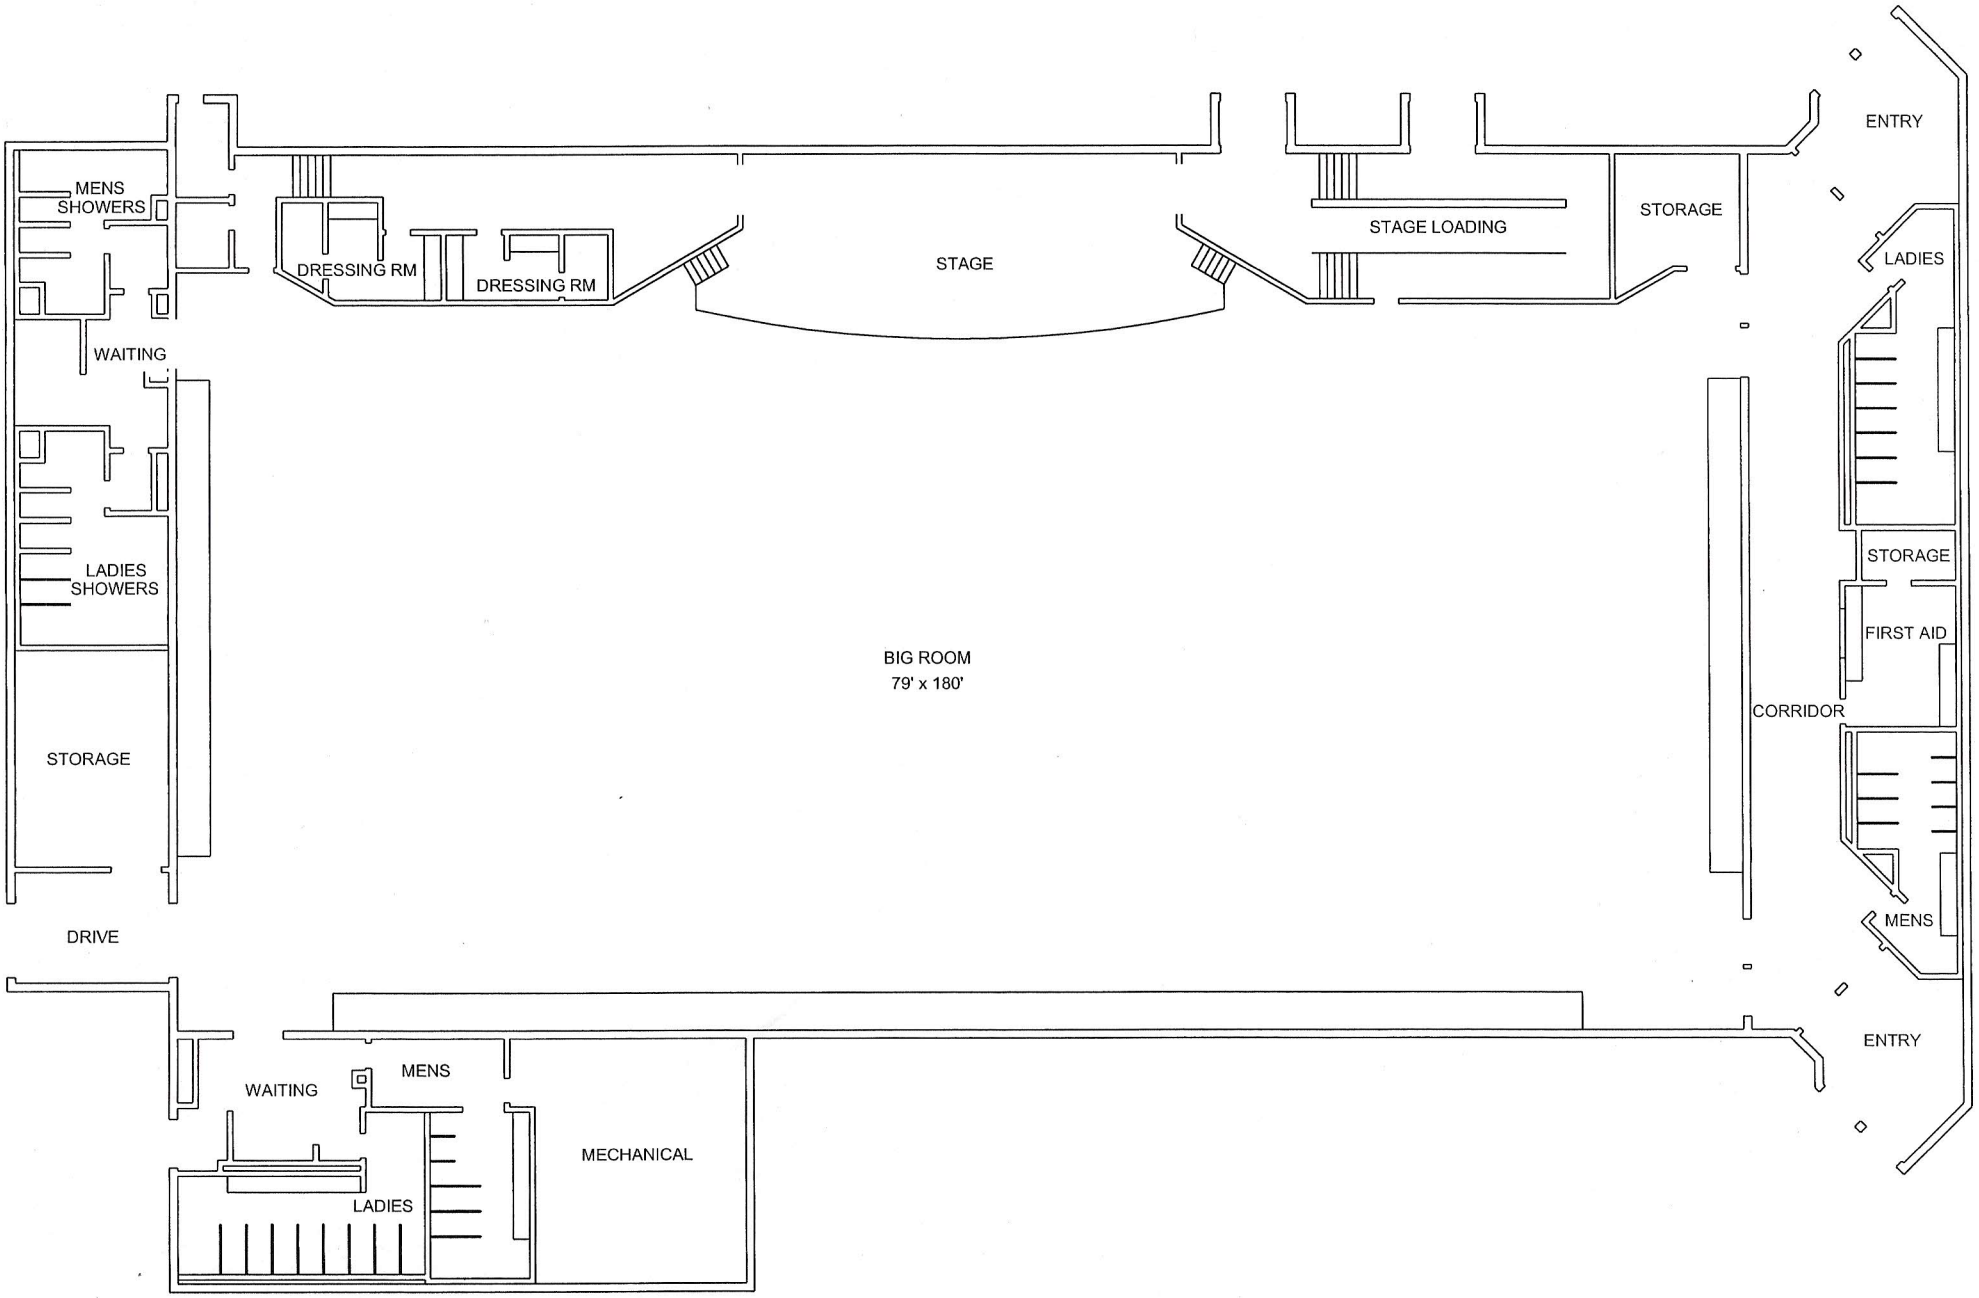
MENS
SHOWERS
WAITING
LADIES
SHOWERS
STORAGE
DRIVE
DRESSING RM
DRESSING RM
STAGE
STAGE LOADING
STORAGE
ENTRY
LADIES
STORAGE
FIRST AID
CORRIDOR
MENS
ENTRY
BIG ROOM
79' x 180'
WAITING
MENS
LADIES
MECHANICAL